



6D Demolition Plan  
1/4" = 1' - 0"

3D Floor Covering Plan  
1/4" = 1' - 0"

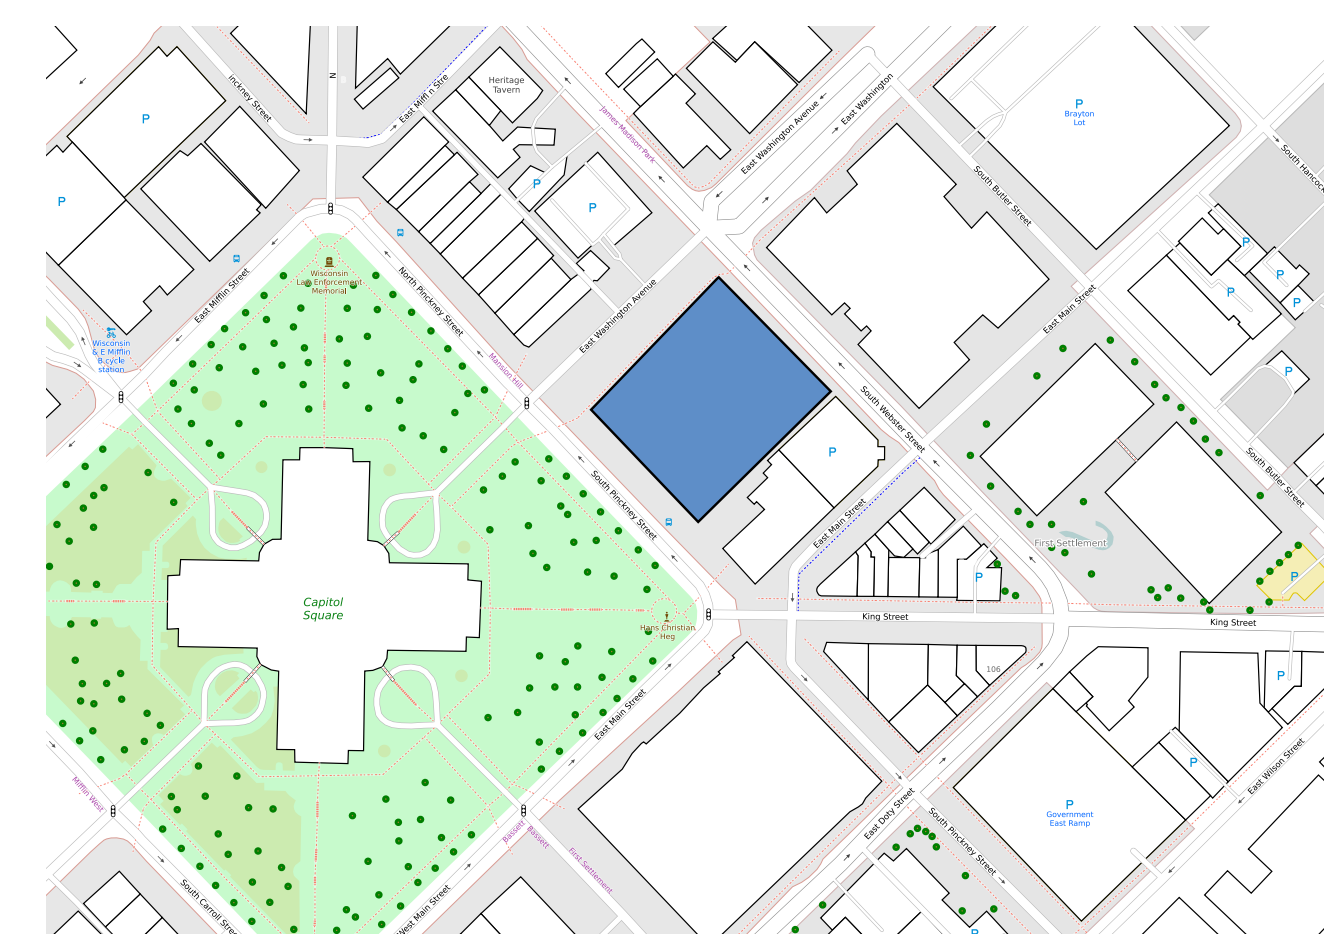


2C Vicinity Map  
no scale

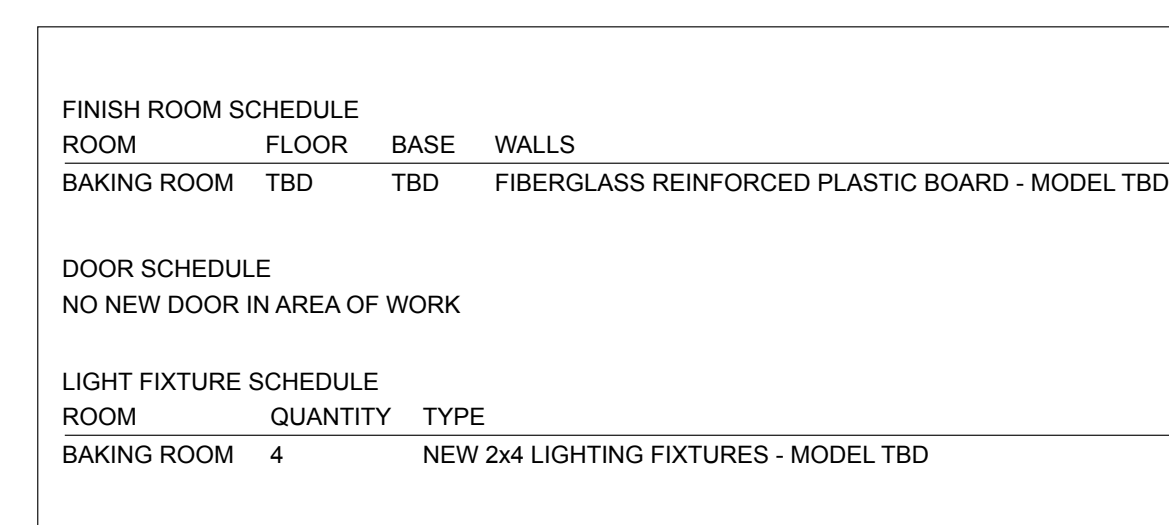


312 W. Lakeside St. | Madison, WI 53715 | 773-425-6456

6C Floor Plan  
1/4" = 1' - 0"

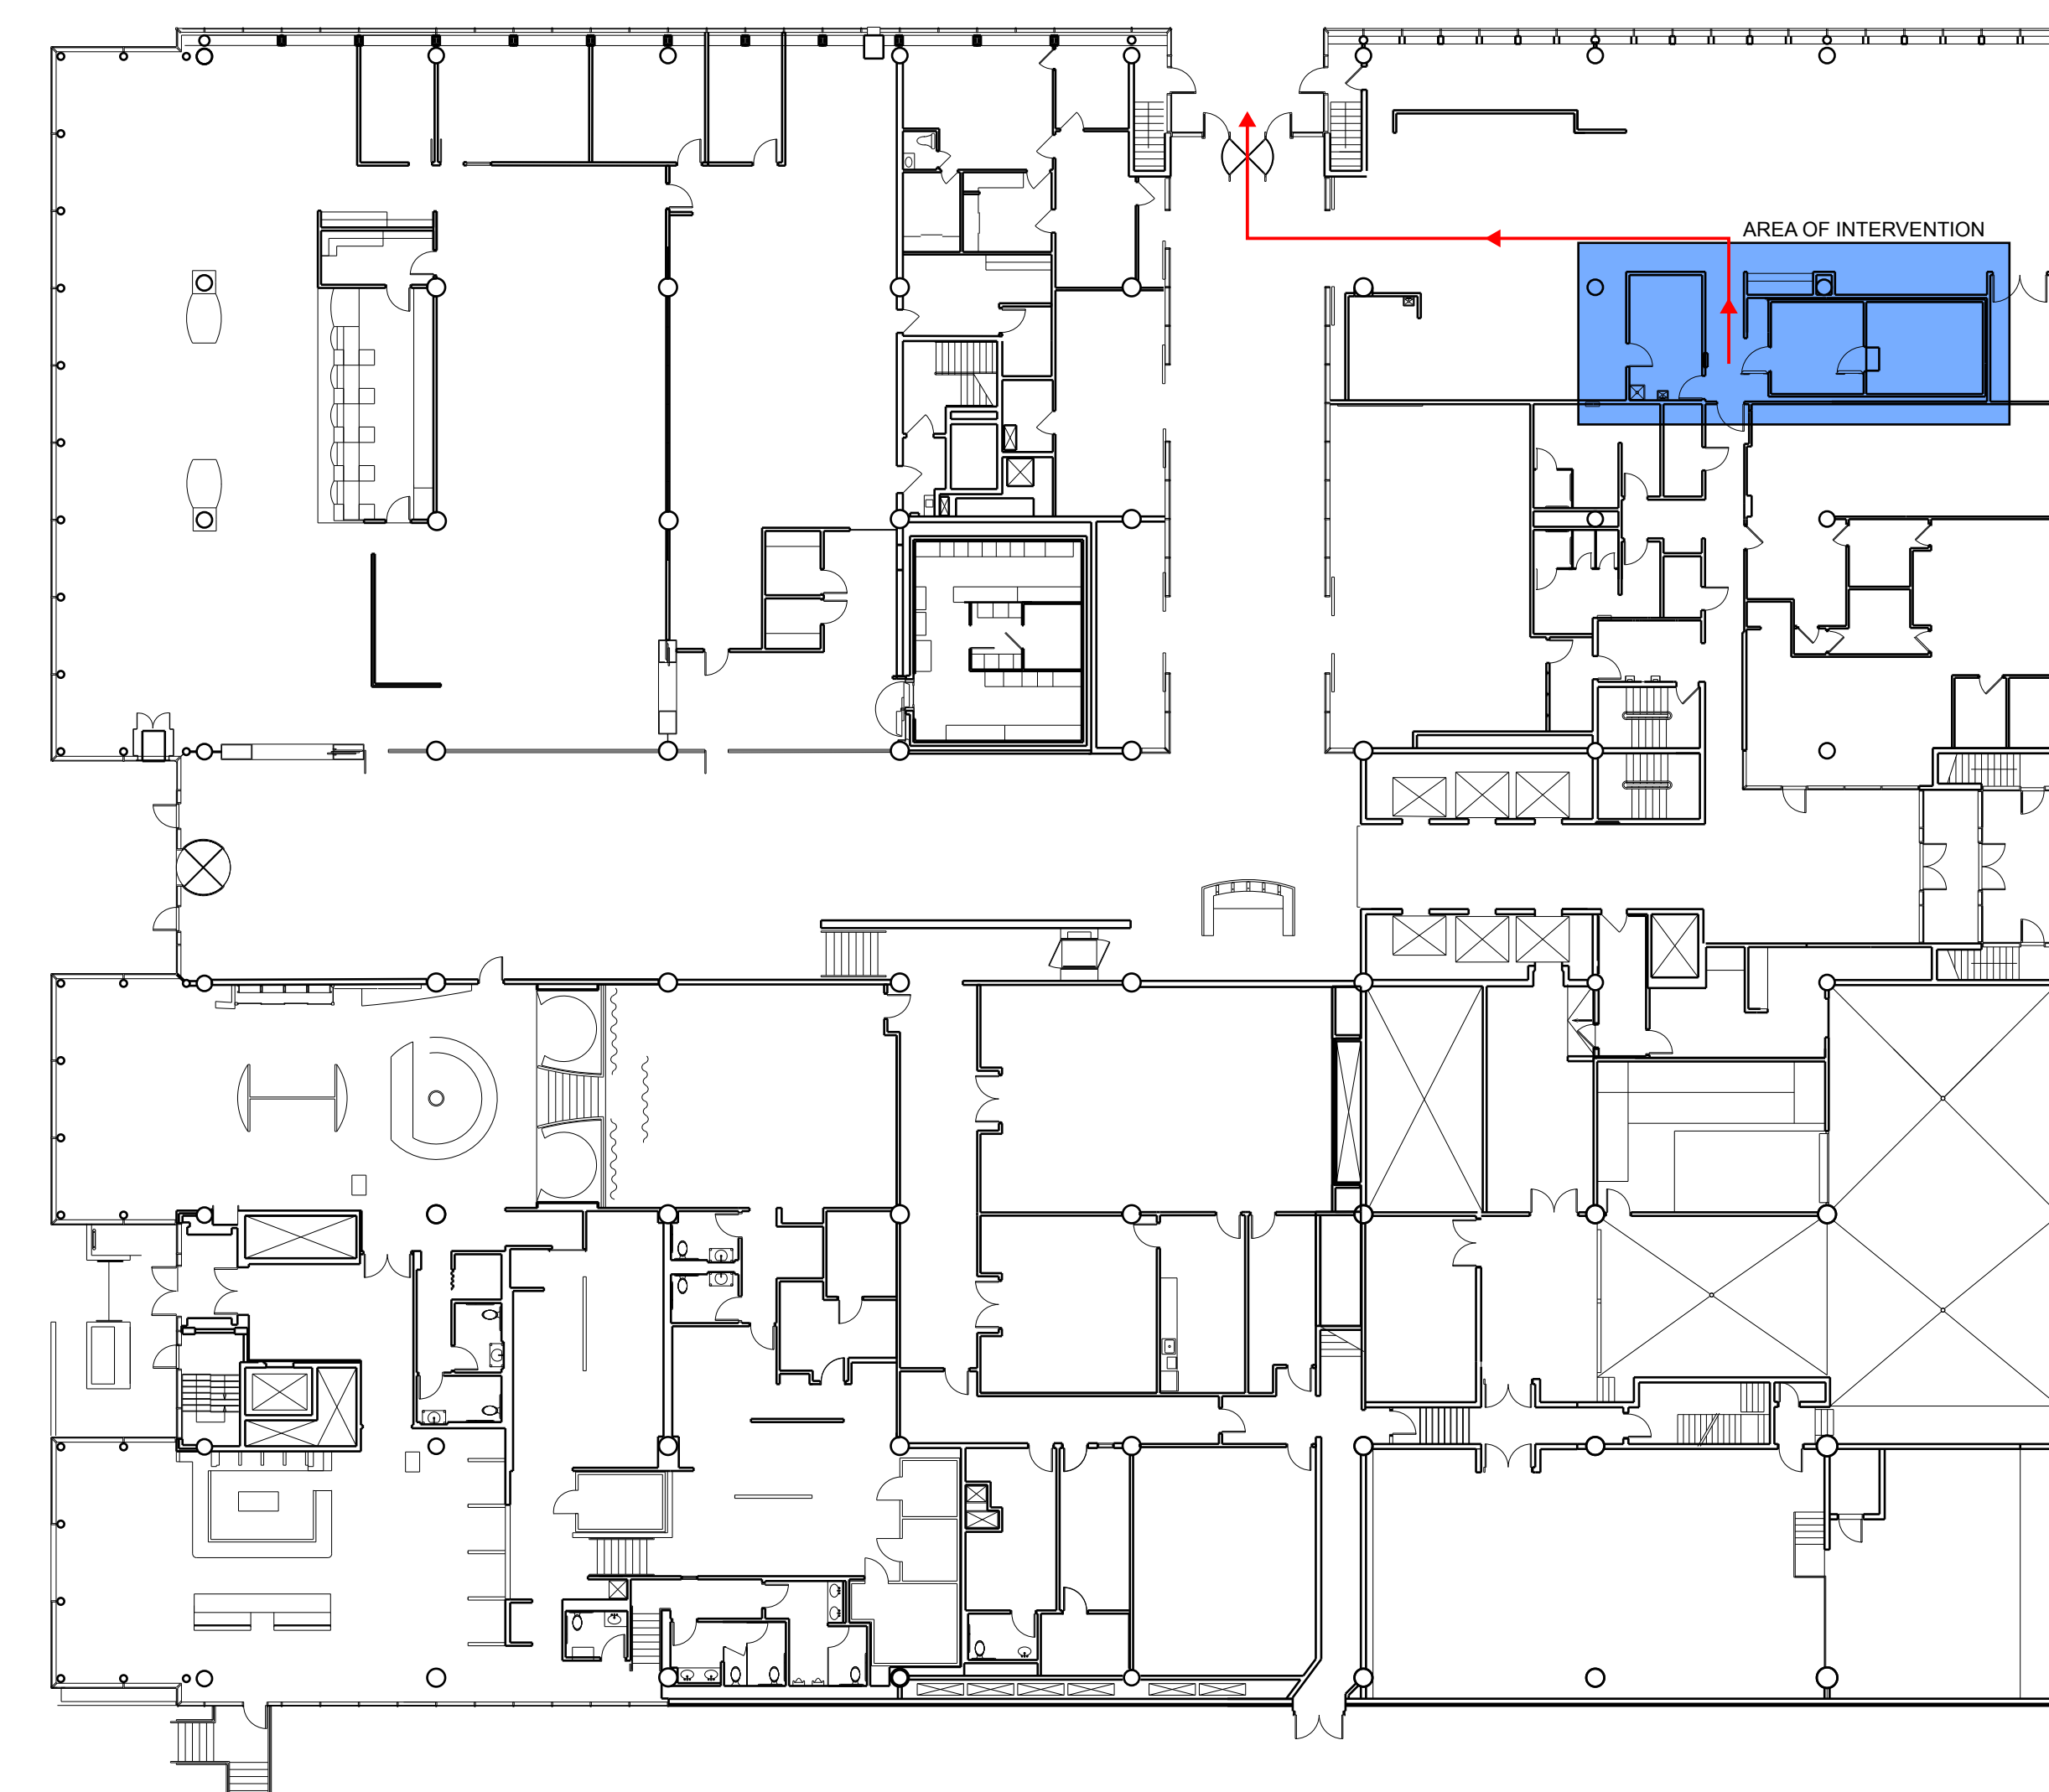

6B Reflected Ceiling Plan  
1/4" = 1' - 0"

3A Existing Situation and Egress Route  
no scale

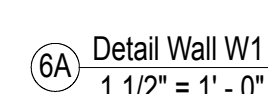

5A Detail Wall W2  
1 1/2" = 1' - 0"

[illegible]

Gooseberry  
on the Square  
1 S Pinckney St Madison WI 53703

Floor Plans  
Elevations  
Schedules

A-100

Scale	As indicated
-------	--------------