



6D Demolition Plan
1/4" = 1' - 0"

3D Floor Covering Plan
1/4" = 1' - 0"

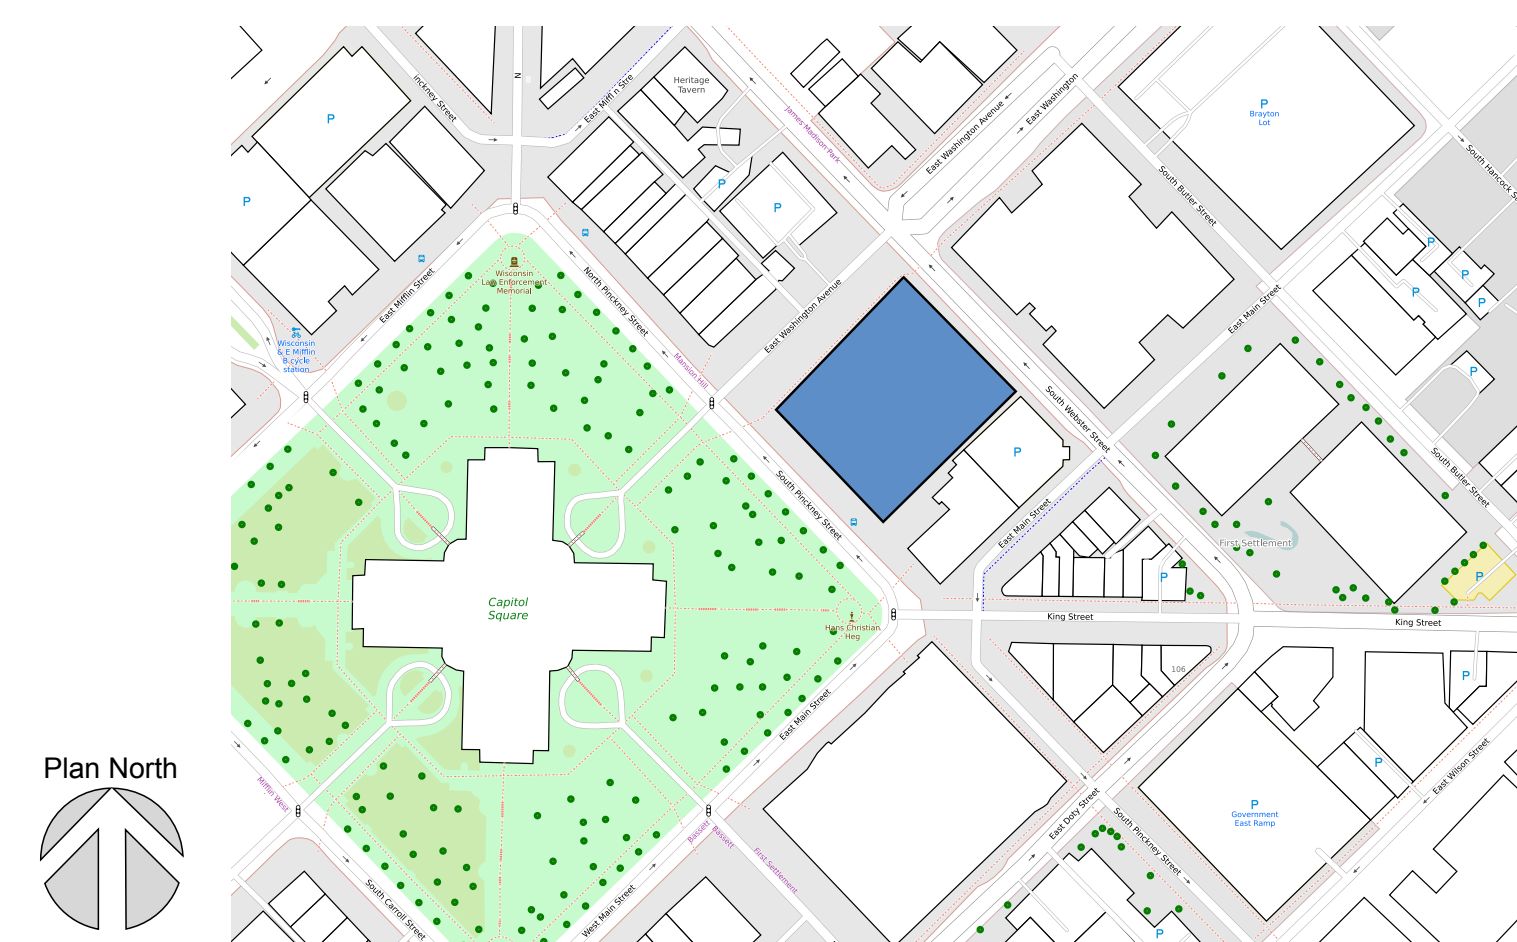


6C Floor Plan
1/4" = 1' - 0"

2C Vicinity Map
no scale

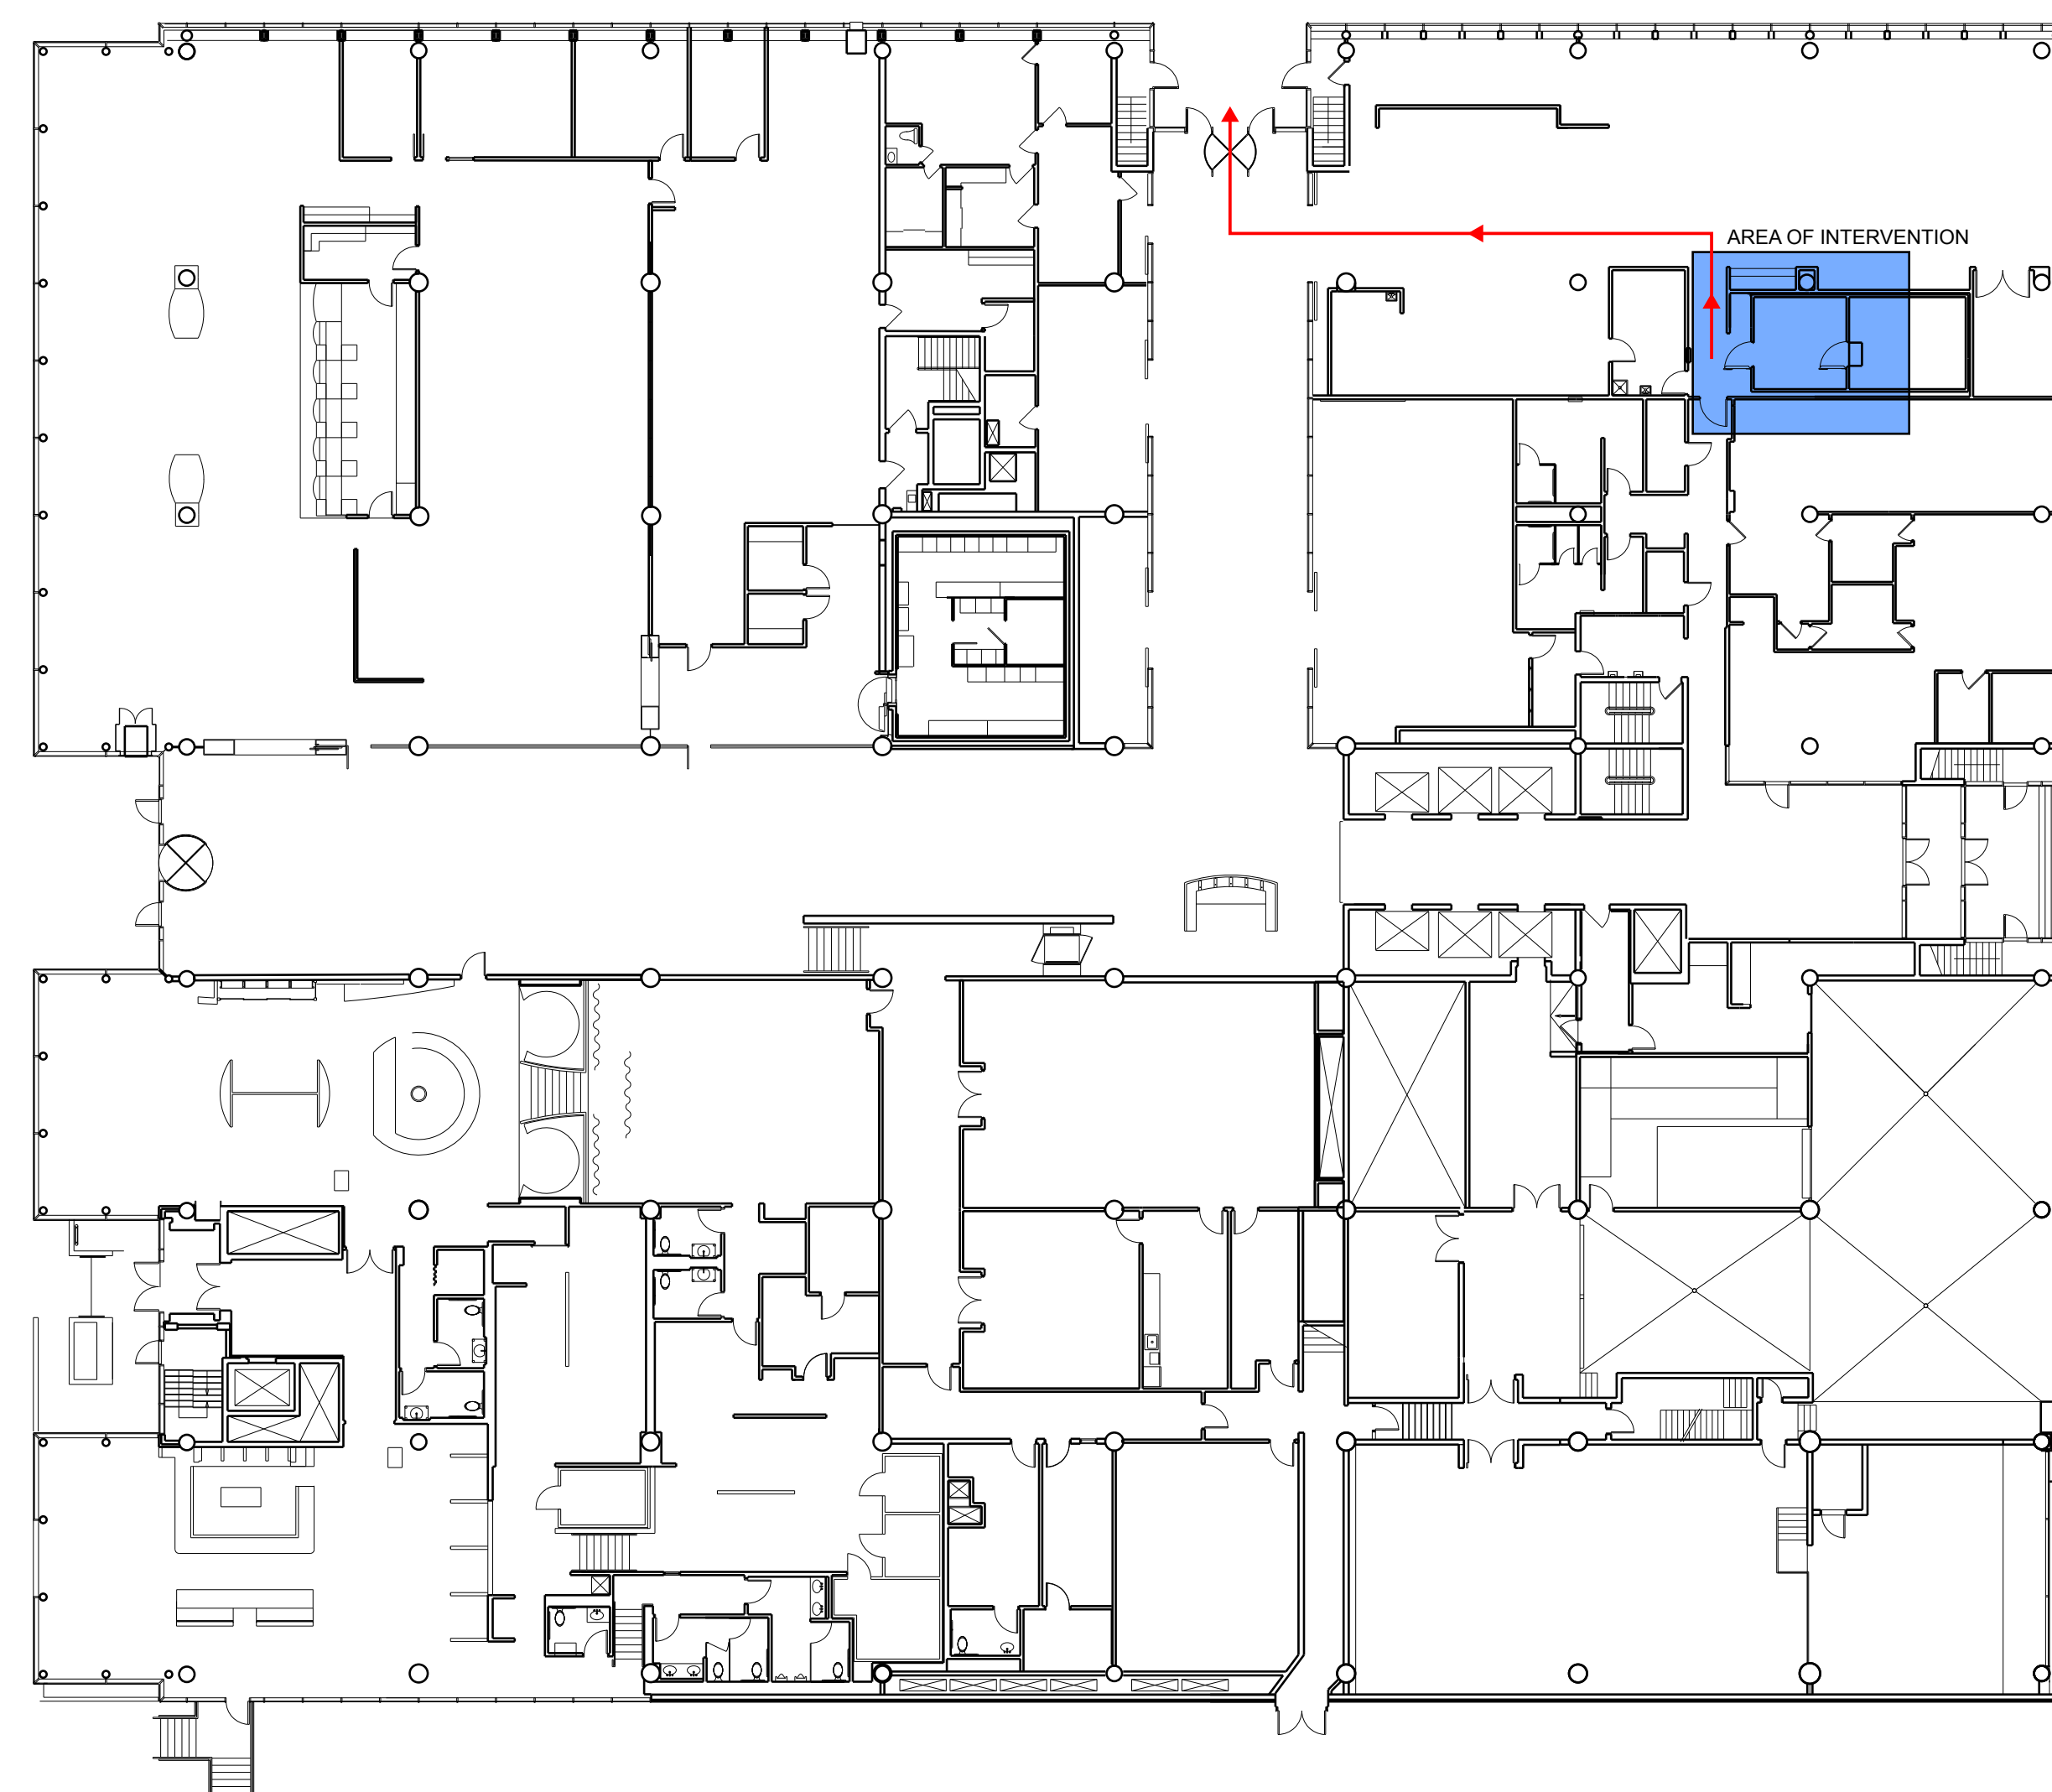

6B Reflected Ceiling Plan
1/4" = 1' - 0"

3A Existing Situation and Egress Route
no scale

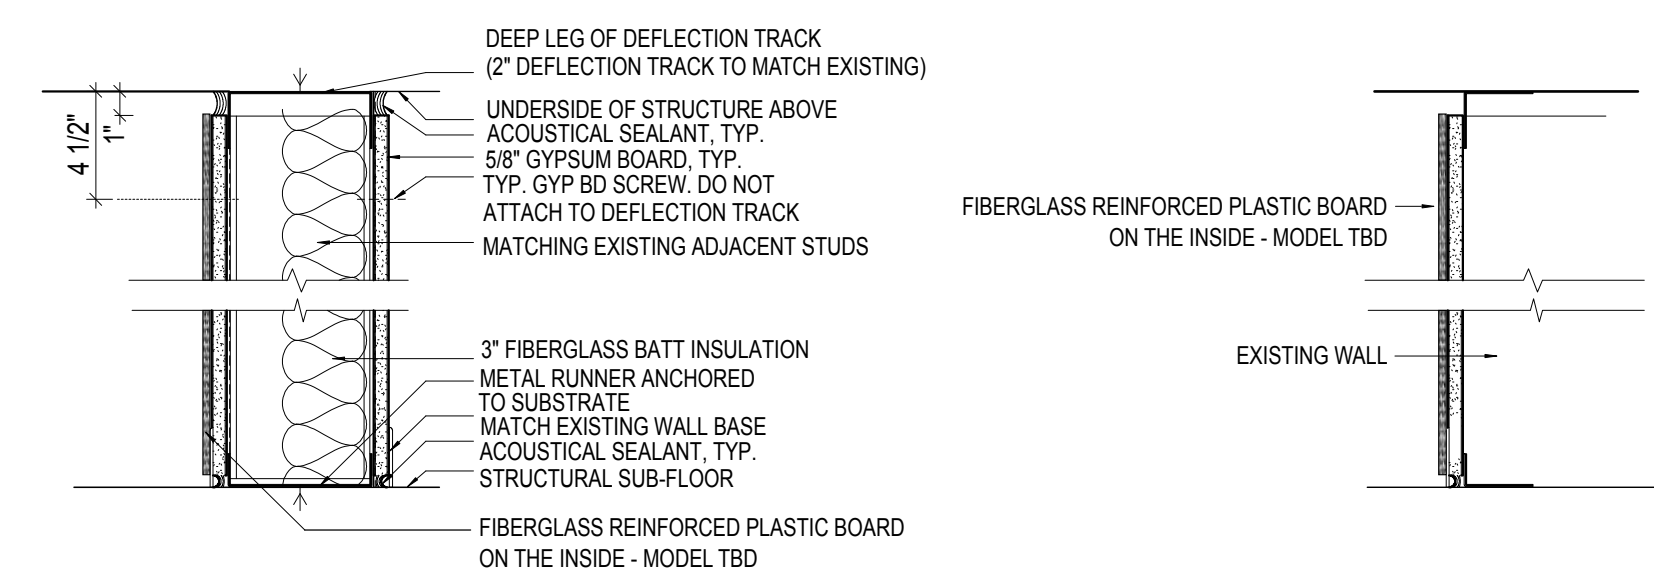

6A Detail Wall W1
1 1/2" = 1' - 0"

5A Detail Wall W2
1 1/2" = 1' - 0"

[illegible]

Gooseberry on the Square

1 S Pinckney St Madison WI 53703

Floor Plans
Elevations
Schedules

A-100

Scale

As indicated